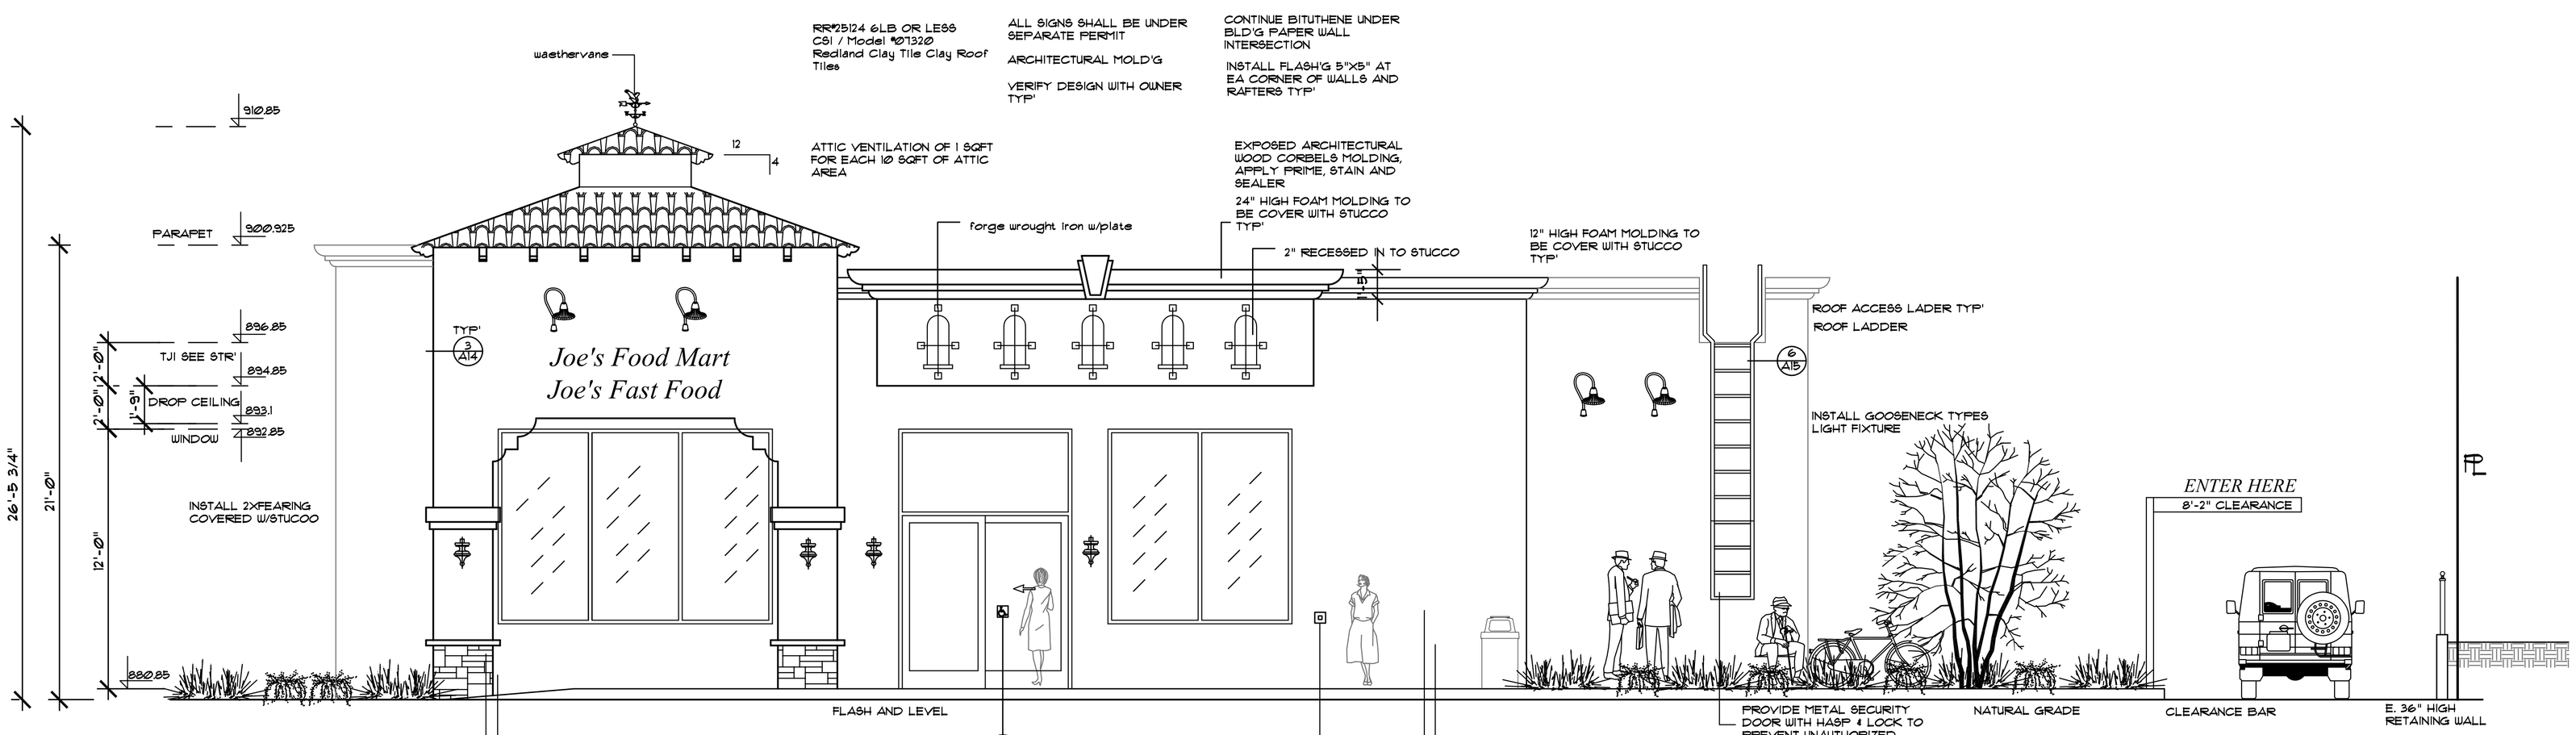

EAST ELEVATION

Architect
Amorsolo R. Manligas
LIC#C15983
4824 west agete ave
las vegas nv 89123
los angeles office
1756 barry ave
los angeles california
90025 (310) 920-2626

LICENSED ARCHITECT
AMORSOLO R. MANLIGAS
C15983
12/23
STATE OF CALIFORNIA

JOE'S GAS STATION,
NEW CONVENIENCE MARKET & FAST FOOD
JOB AT: 15 W. WOODBURY RD
LOS ANGELES CA 91001

8/22/2023

1/4"=1'0"

A 5